


STRAIGHT SLIDING SYSTEM

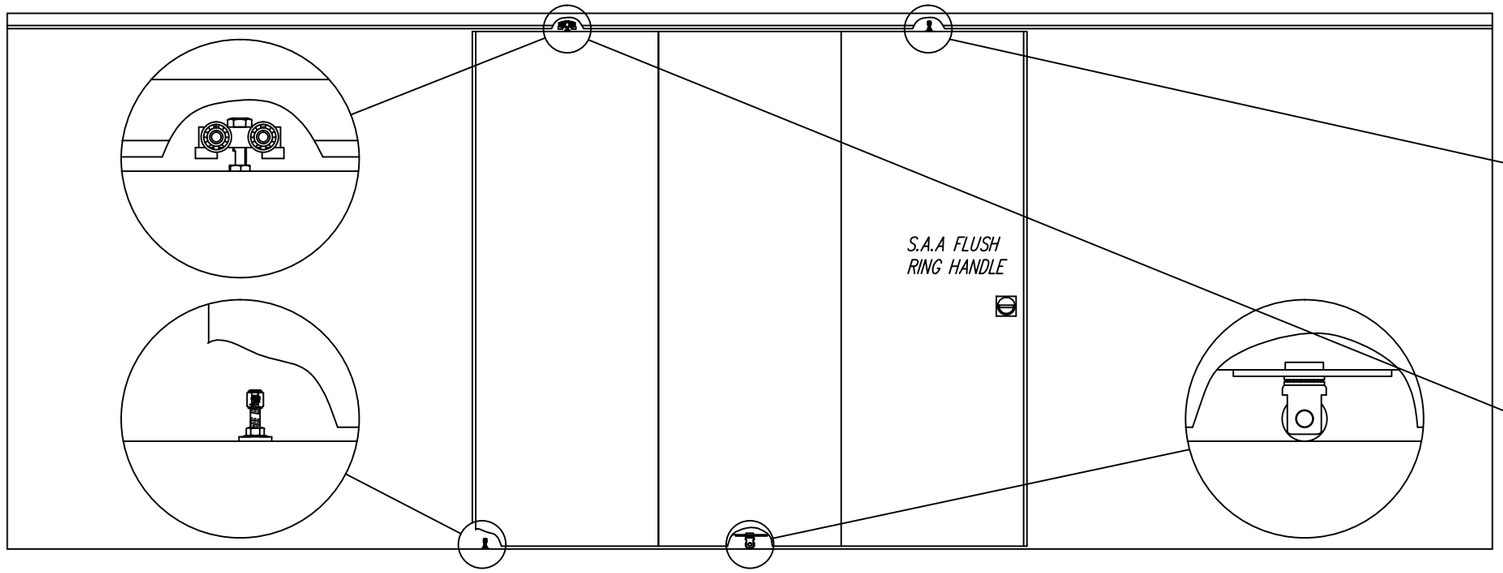


FLOOR SUPPORTED SYSTEM

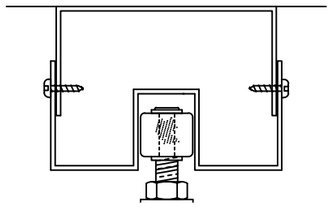

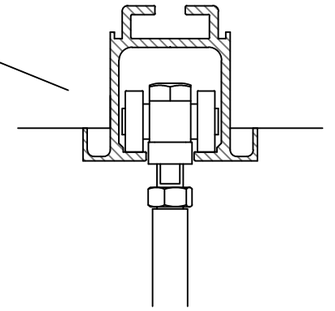

TOP HUNG SYSTEM
WITH FLOOR PIN

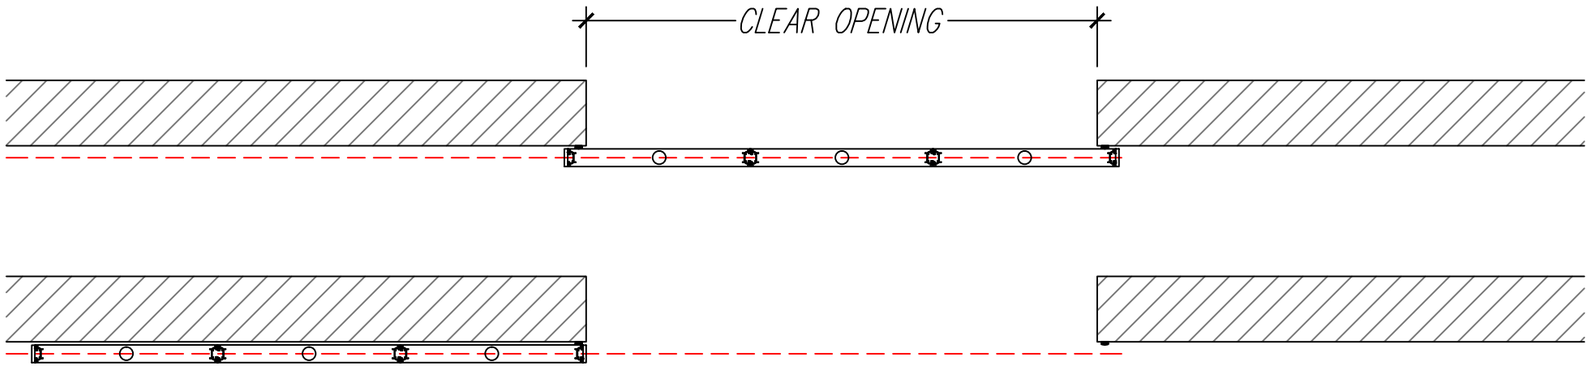

3 PANELS JOINTED TOGETHER

SINGLE WING

Divisions Operable Wall Systems Limited

divisions
an akurawall group company

Winterpick Business Park
Hurstpierpoint Road
Wineham, Henfield
West Sussex, BN5 9BJ

Tel: 01273 497371
Fax: 01273 497372
enquiries@divisions.co.uk
www.divisions.co.uk